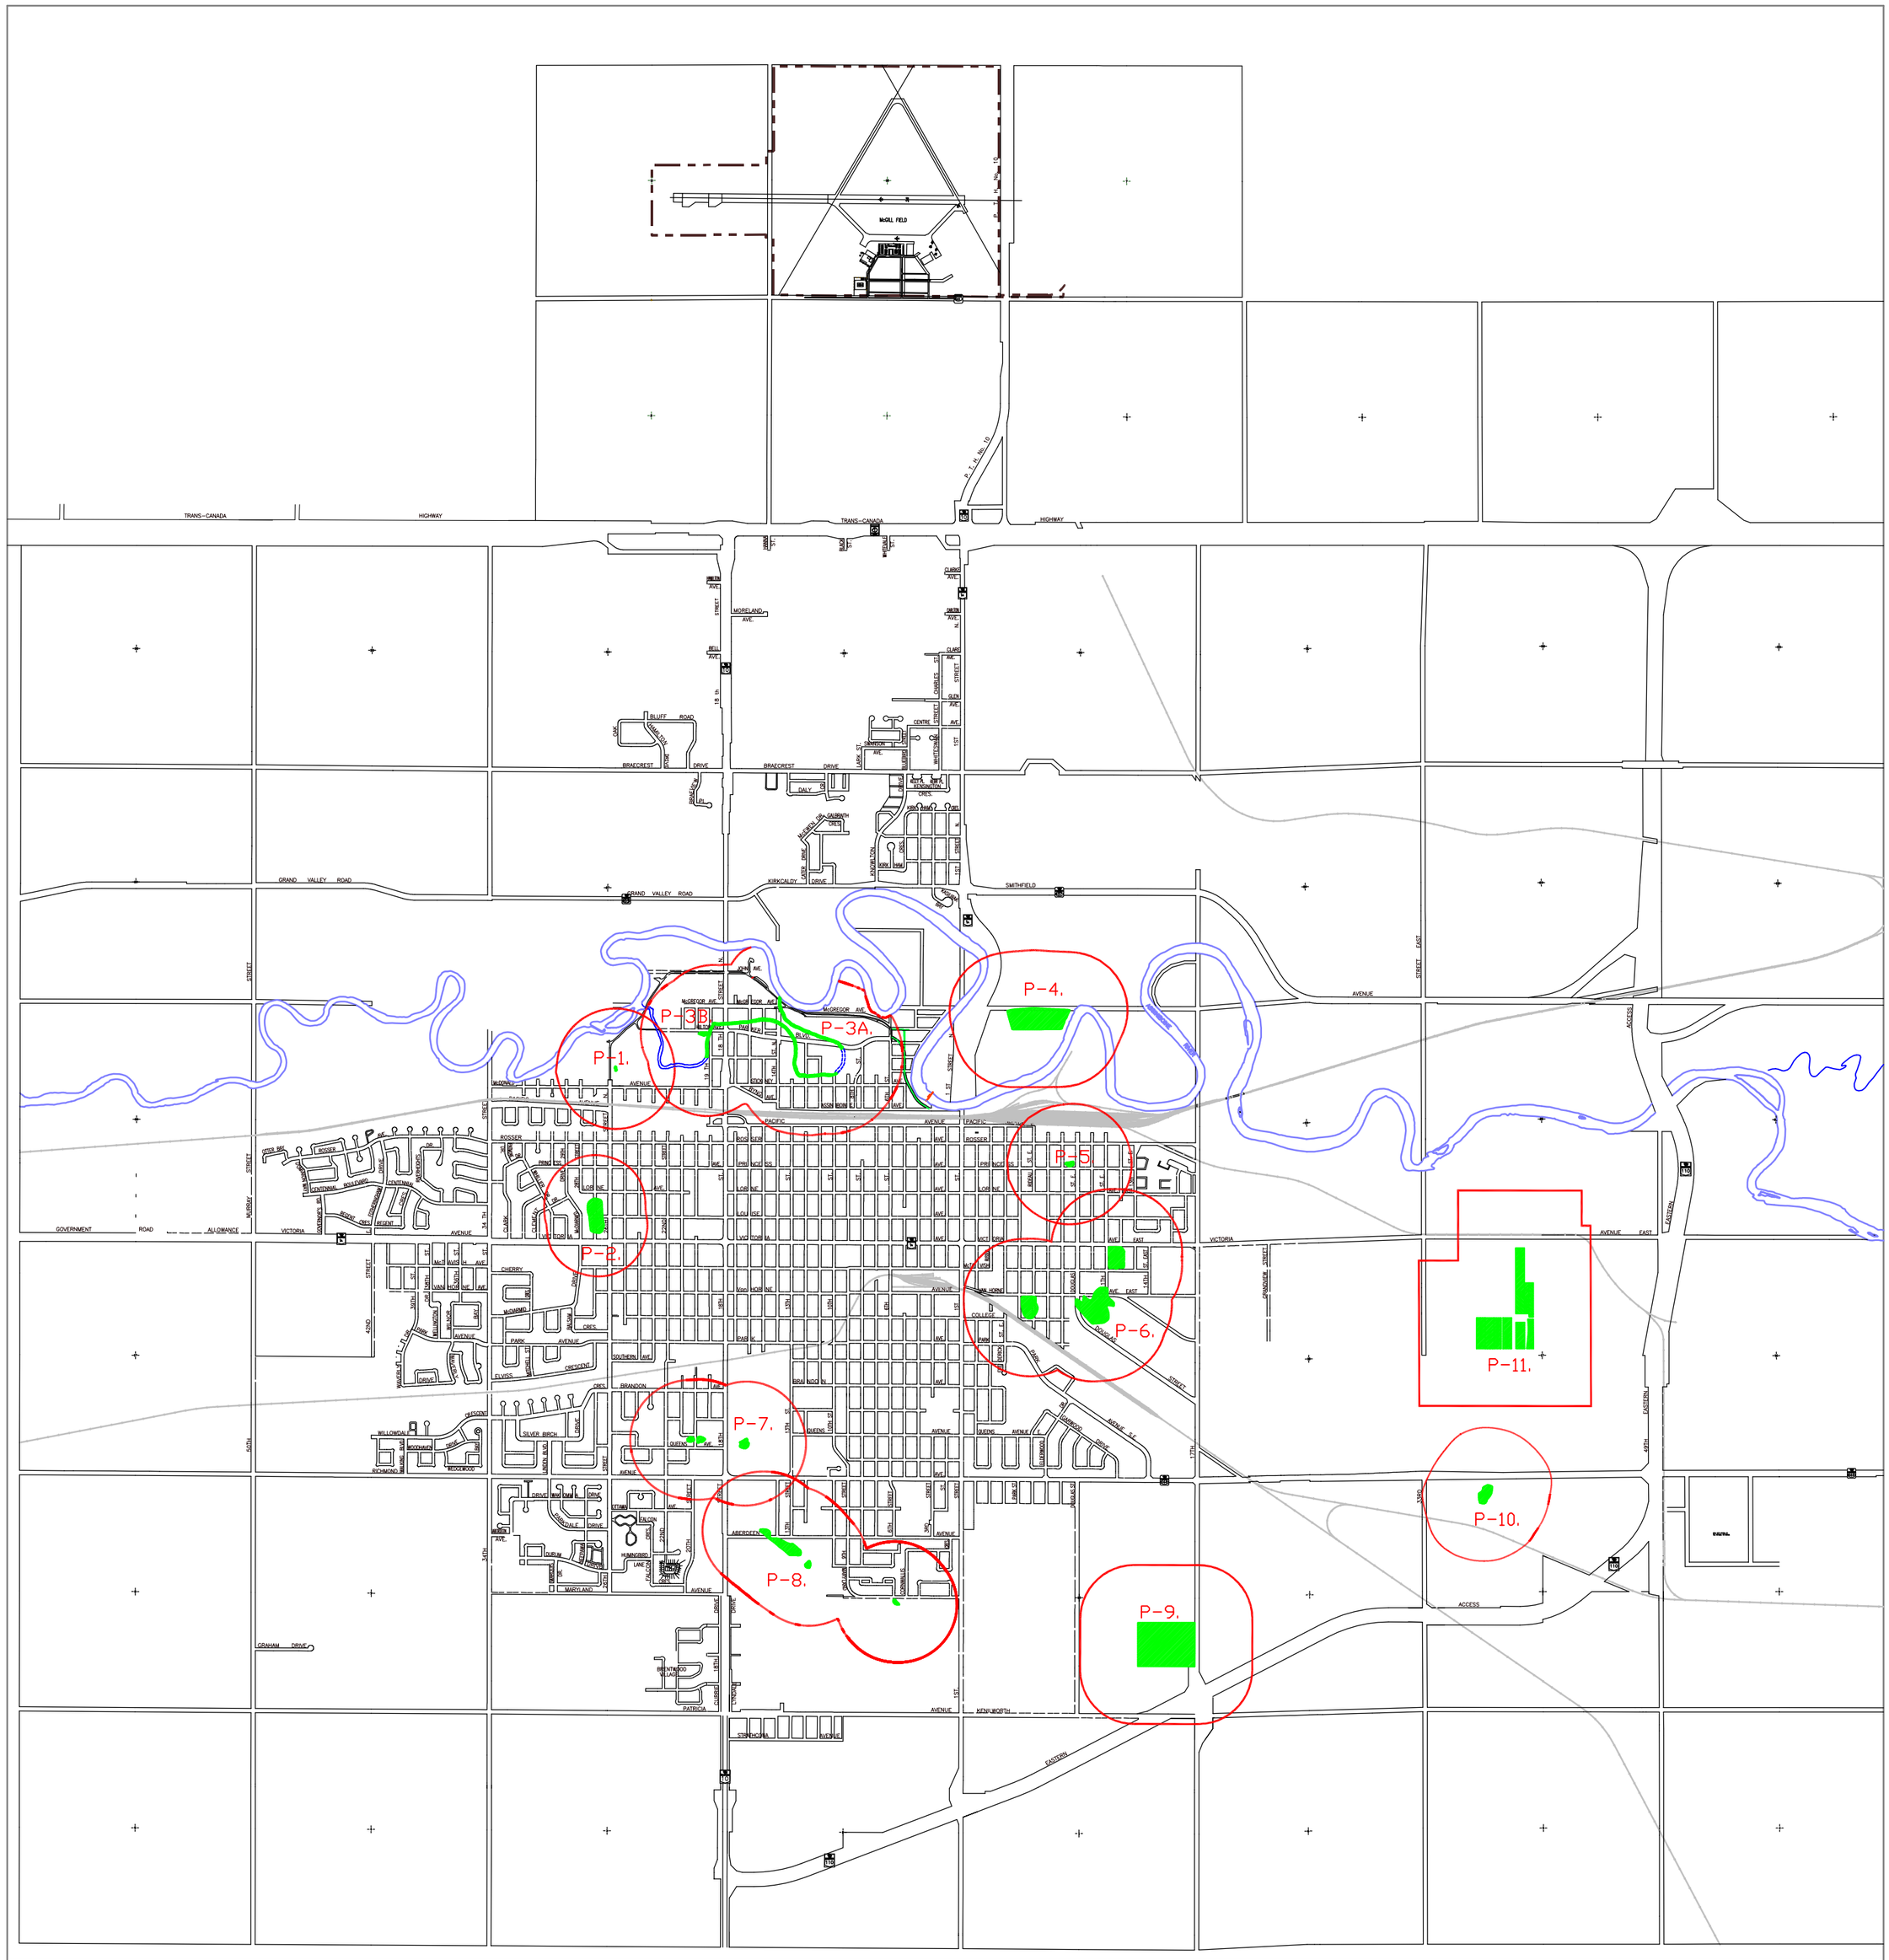

ALL IMFORMATION OM THESE DRAWINGS TO BE FIELD VERIFIED BY YOURSELF BEFORE ANY DESIGN OP CONSTRUCTION WORK IS UNDERTAKEN

FIRST PRINTING - REPORT ANY ERRORS OR CORRECTIONS TO CITY OF BRANDON - ENGINEERING DEPT.

DATE	REVISION	BY
JAN/2000	REVISED	D.W.P.

DWG. NO.- SAN1020

CITY OF BRANDON