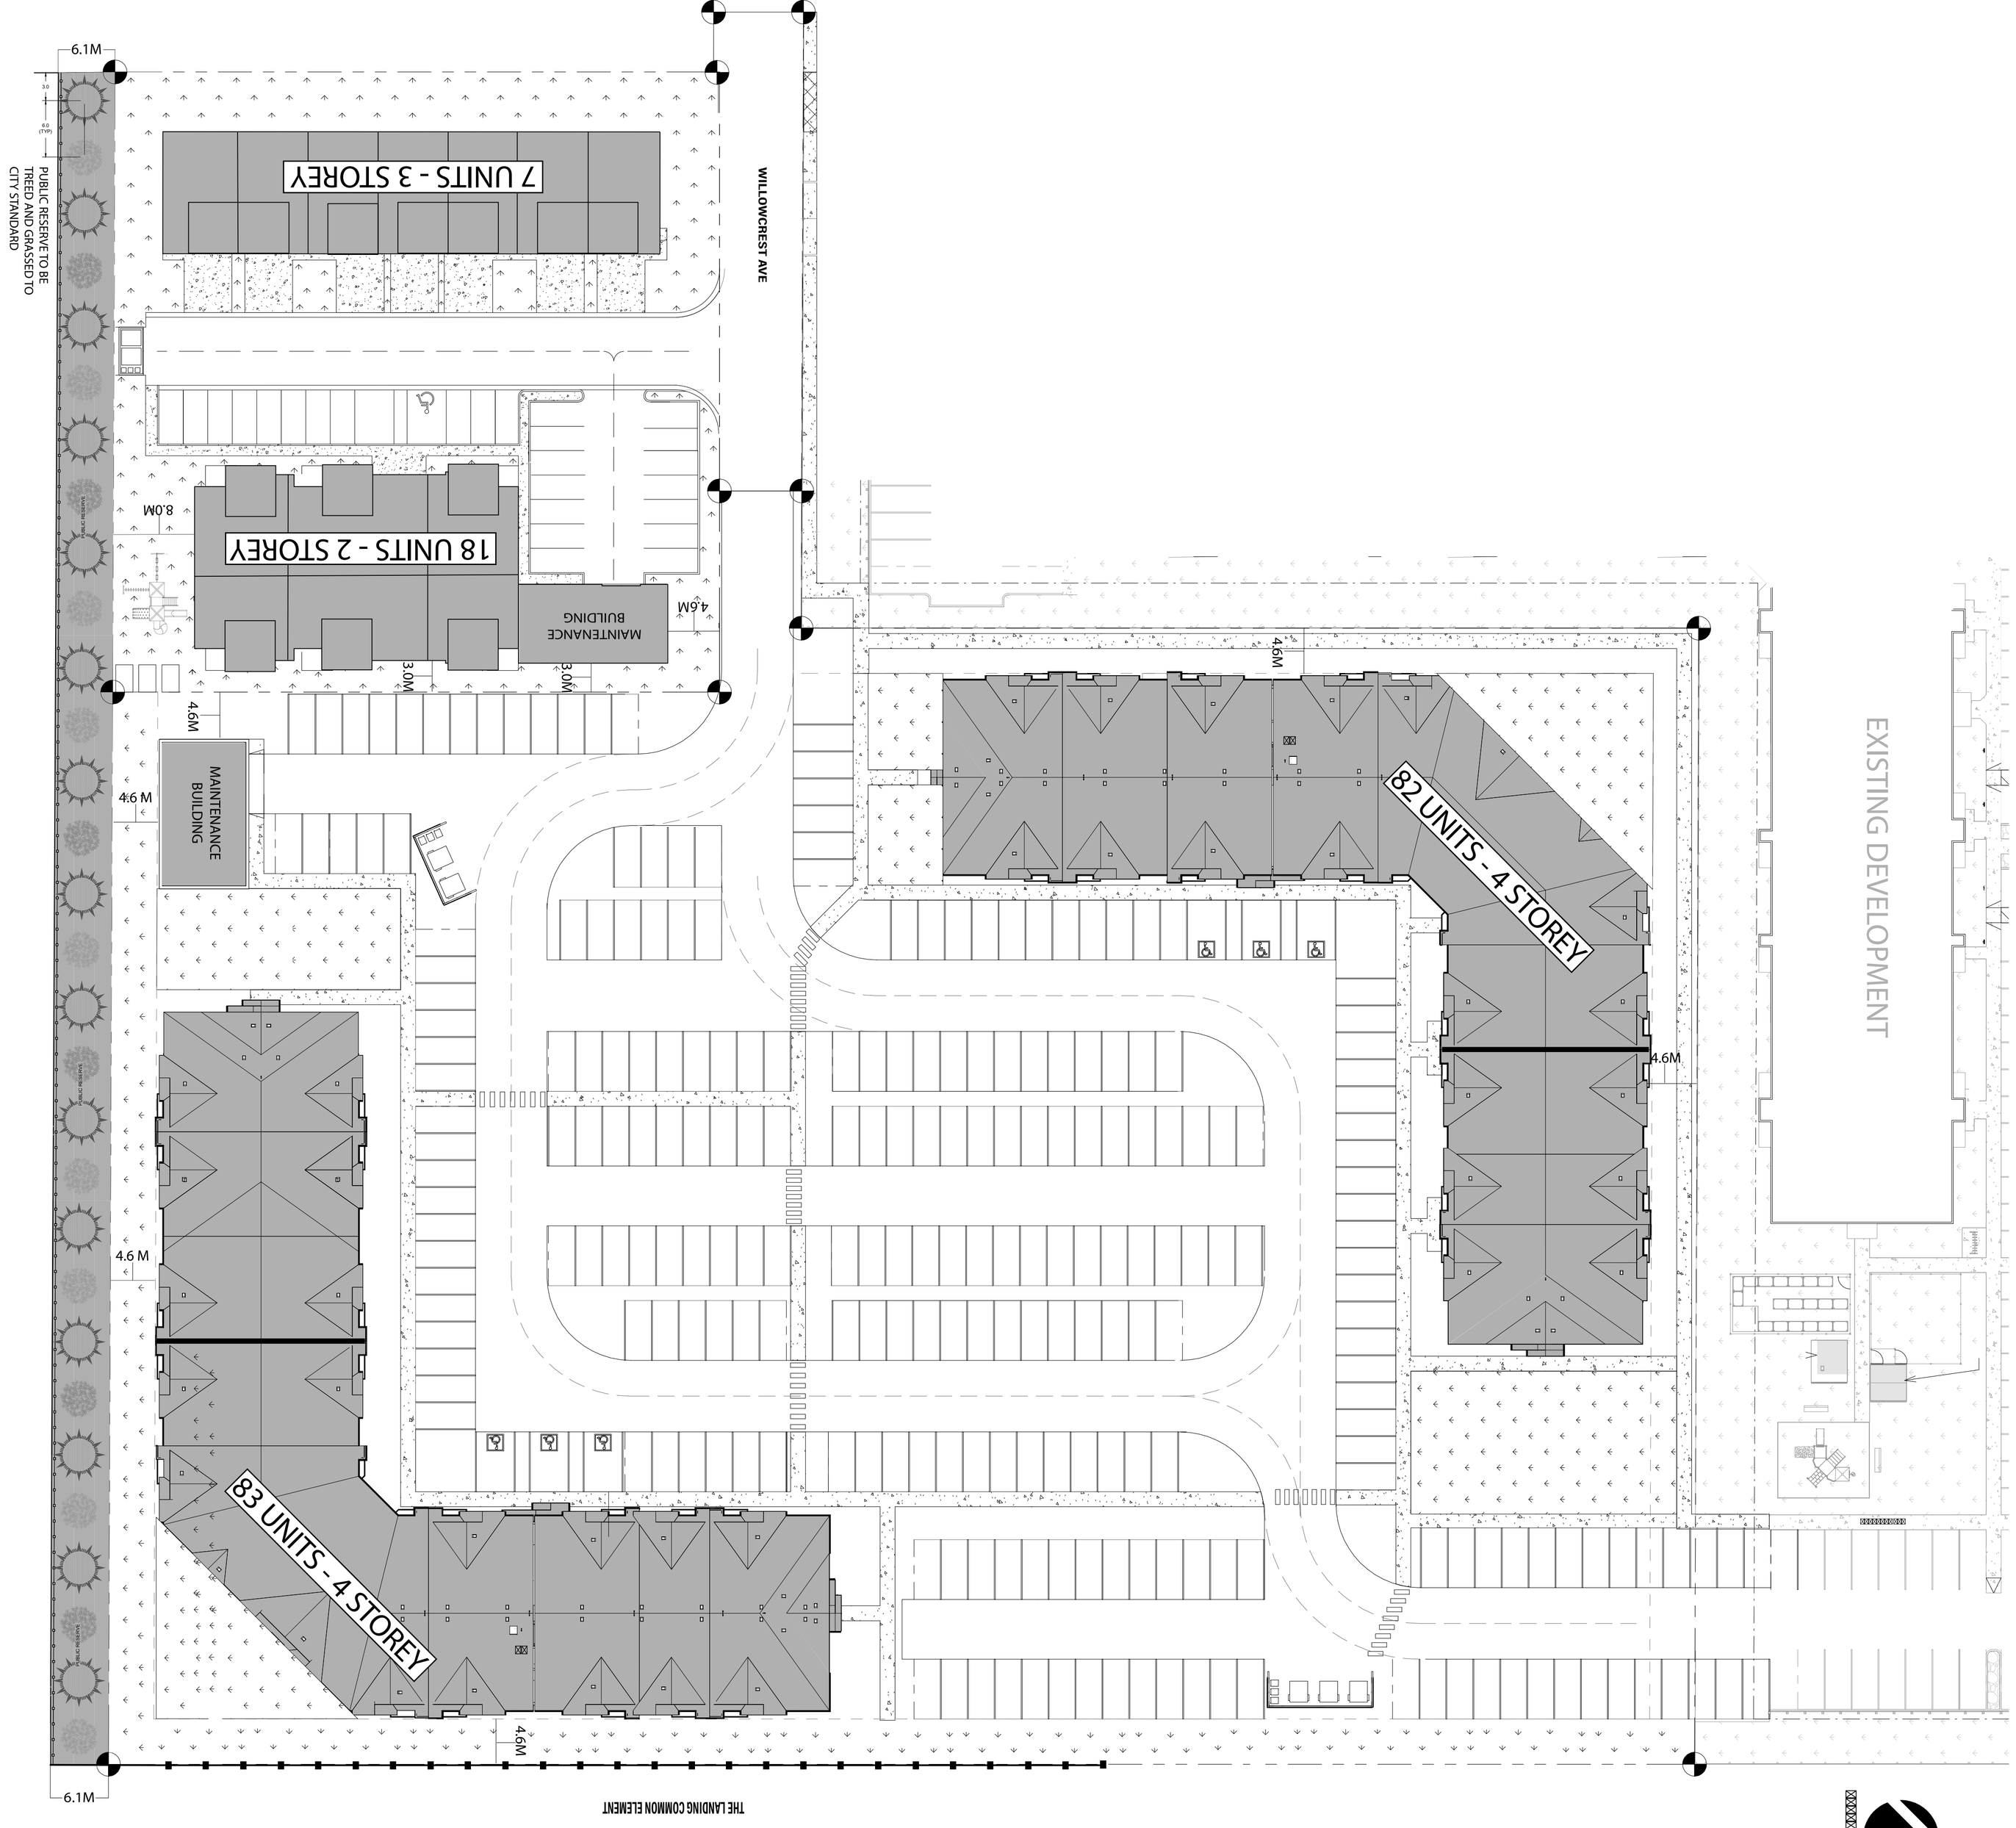
6.1M
PUBLIC RESERVE TO BE TREED AND GRASSED TO CITY STANDARD
7 UNITS - 3 STOREY
WILLOWCREST AVE
18 UNITS - 2 STOREY
8.0M
MAINTENANCE BUILDING
4.6M
3.0M
3.0M
4.6M
MAINTENANCE BUILDING
4.6 M
4.6M
82 UNITS - 4 STOREY
4.6M
EXISTING DEVELOPMENT
4.6 M
83 UNITS - 4 STOREY
4.6M
6.1M
THE LANDING COMMON ELEMENT